


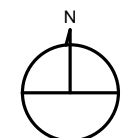



GPMTD CITYLINK NEW MAINTENANCE FACILITY & RENOVATION: PHASES B, C & D


2105 NE JEFFERSON ST
PEORIA, IL 61603

PHASE B - BID PACKAGE 1- ADDENDUM 1

LOCATION MAP: 

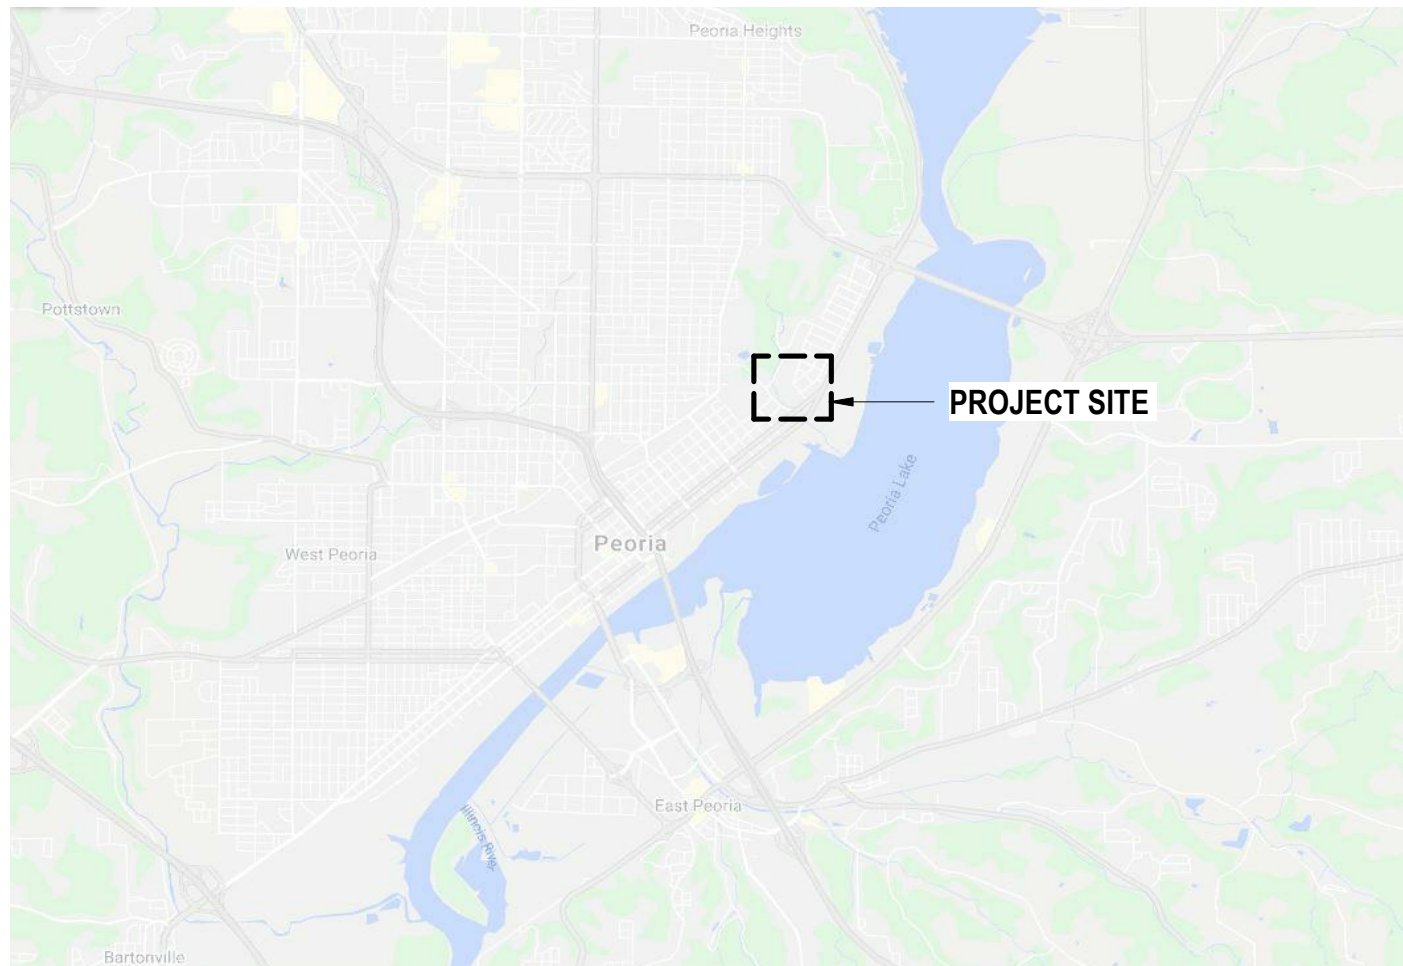

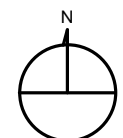SITE MAP: 

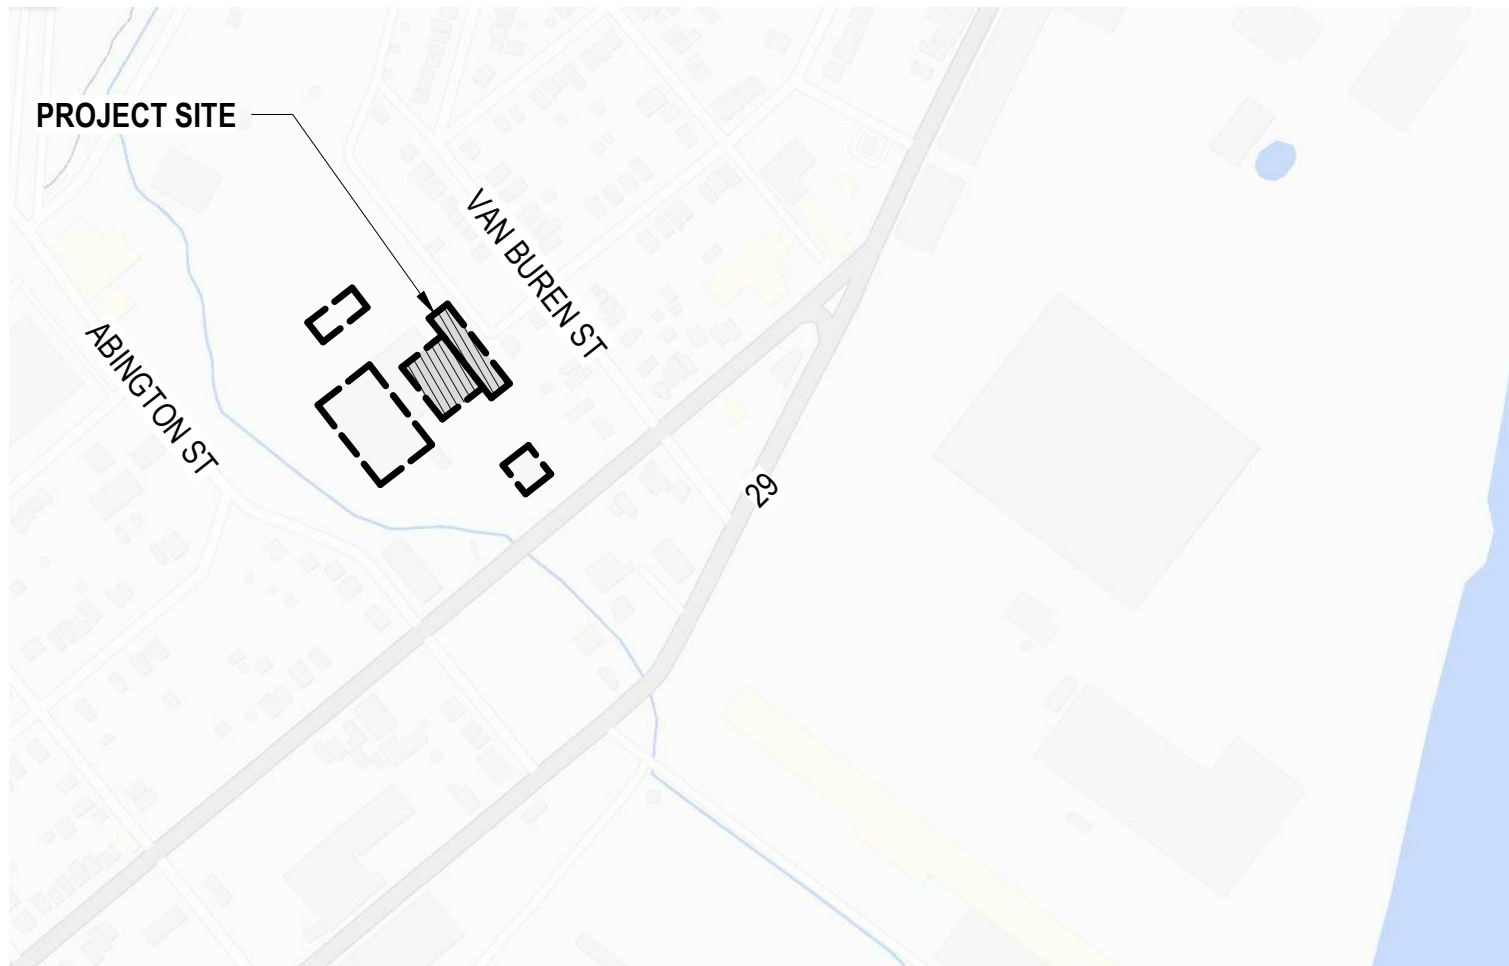

M+M PROJECT NO: 20_1005
DOB PROJECT NO: XXXXX

Project
GPMTD CITYLINK
NEW MAINTENANCE
FACILITY & RENOVATION:
PHASES B, C & D

Prepared For
GREATER PEORIA MASS TRANSIT
DISTRICT



Muller & Muller, Ltd. expressly reserves its common law copyright and other property rights in these plans. These plans are not to be reproduced, changed or copied in any form or manner whatsoever, nor are they to be assigned to any third party, without first obtaining the expressed written consent of Muller & Muller, Ltd.



Issue
PHASE B - BID PKG 1

Issue Date: 08/24/2021

Professional Seals


NOT FOR
CONSTRUCTION

No.	Description	Date
1	30% DESIGN REVIEW	02/12/2021
2	70% DESIGN REVIEW	05/24/2021
3	PHASE B - BID PKG 1	07/07/2021
4	PHASE B - BID PKG 1-ADD 1	08/24/2021


Designed: BS Drawn: AD Checked: MS
Project No: 20-1005

Sheet Title
COVER SHEET


Sheet Number
G-001

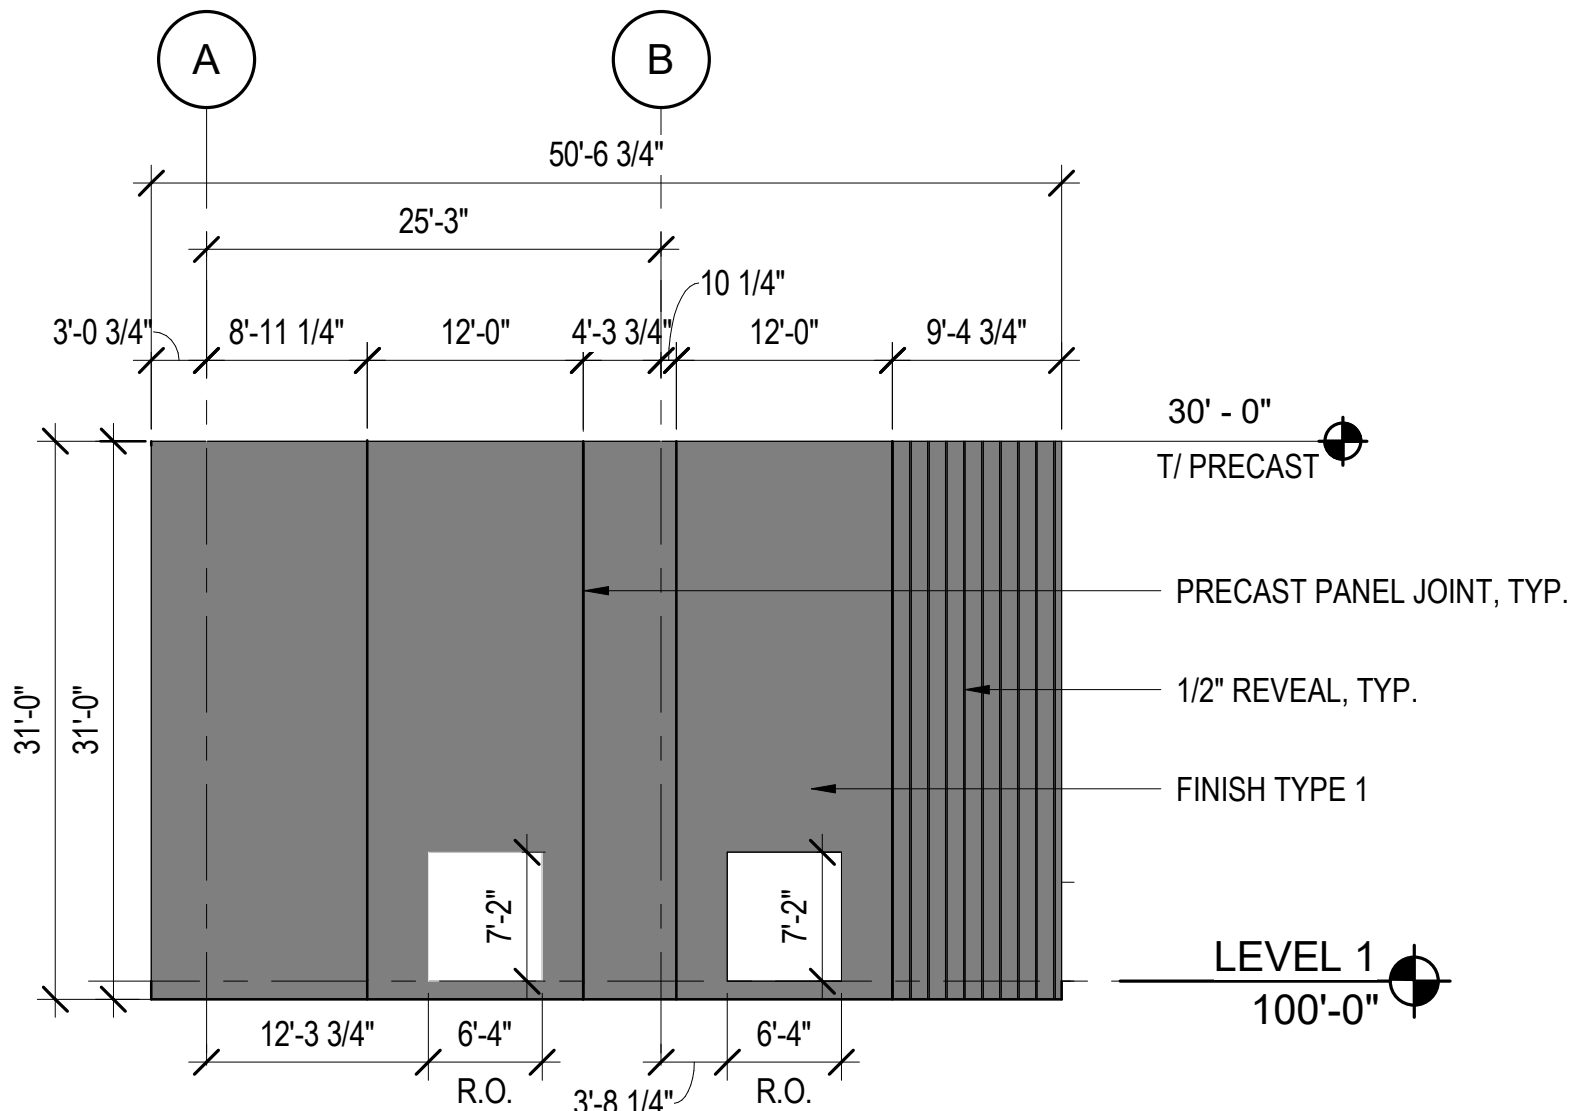


1 PRECAST ELEVATION - NORTH
3/32" = 1'-0"

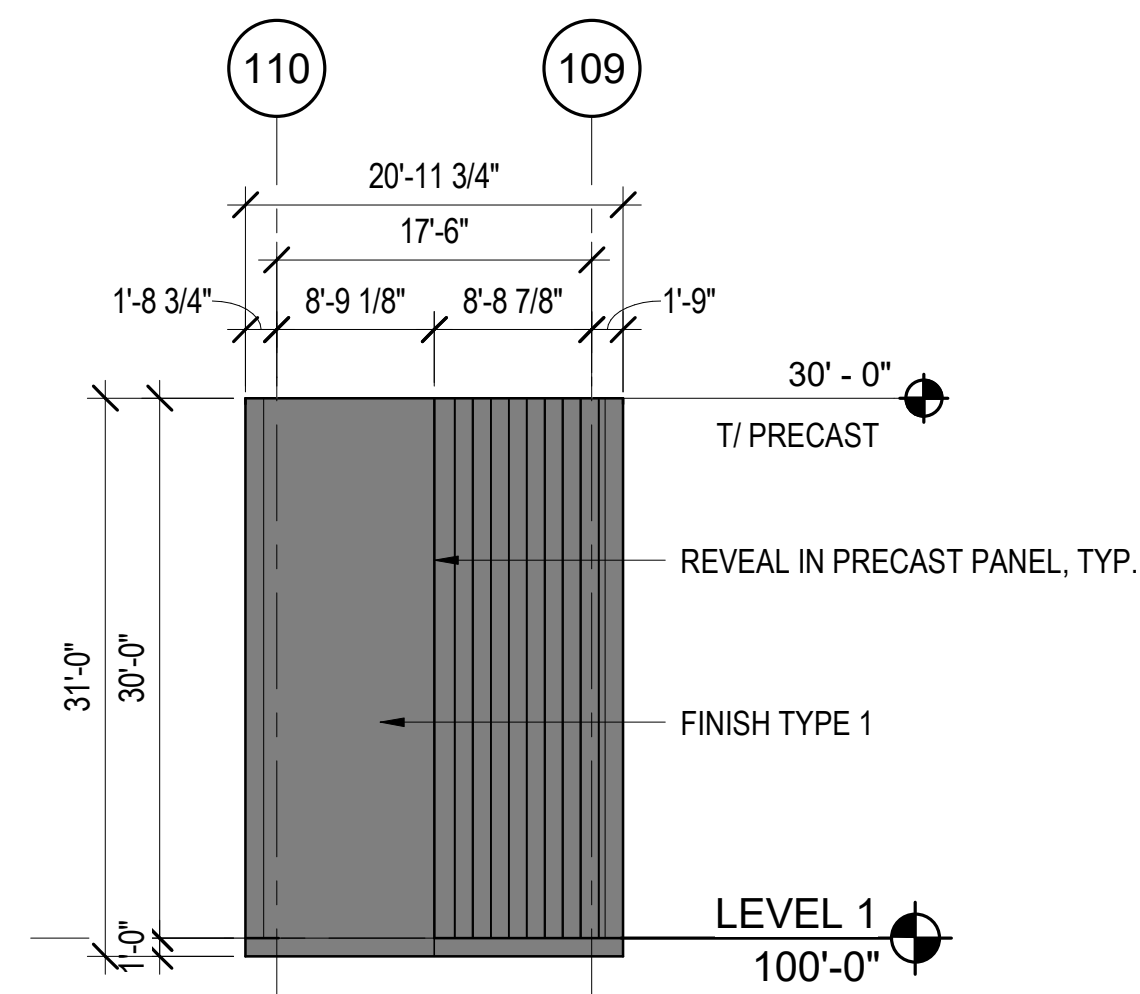


2 PRECAST ELEVATION - EAST
3/32" = 1'-0"

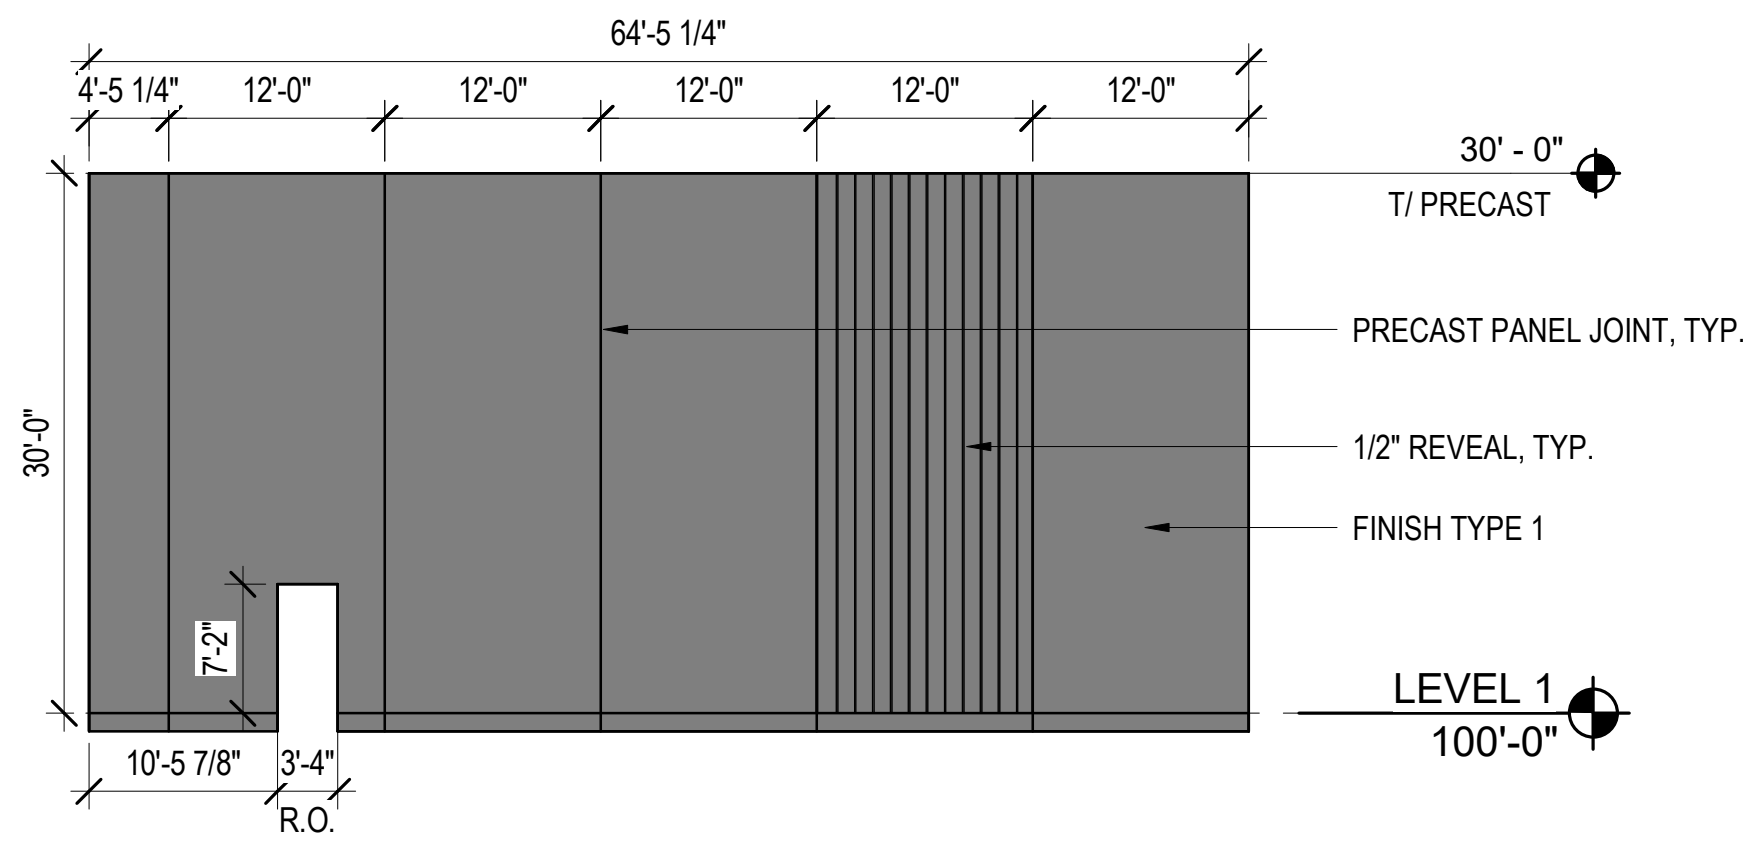


3 PRECAST ELEVATION - NORTH
3/32" = 1'-0"

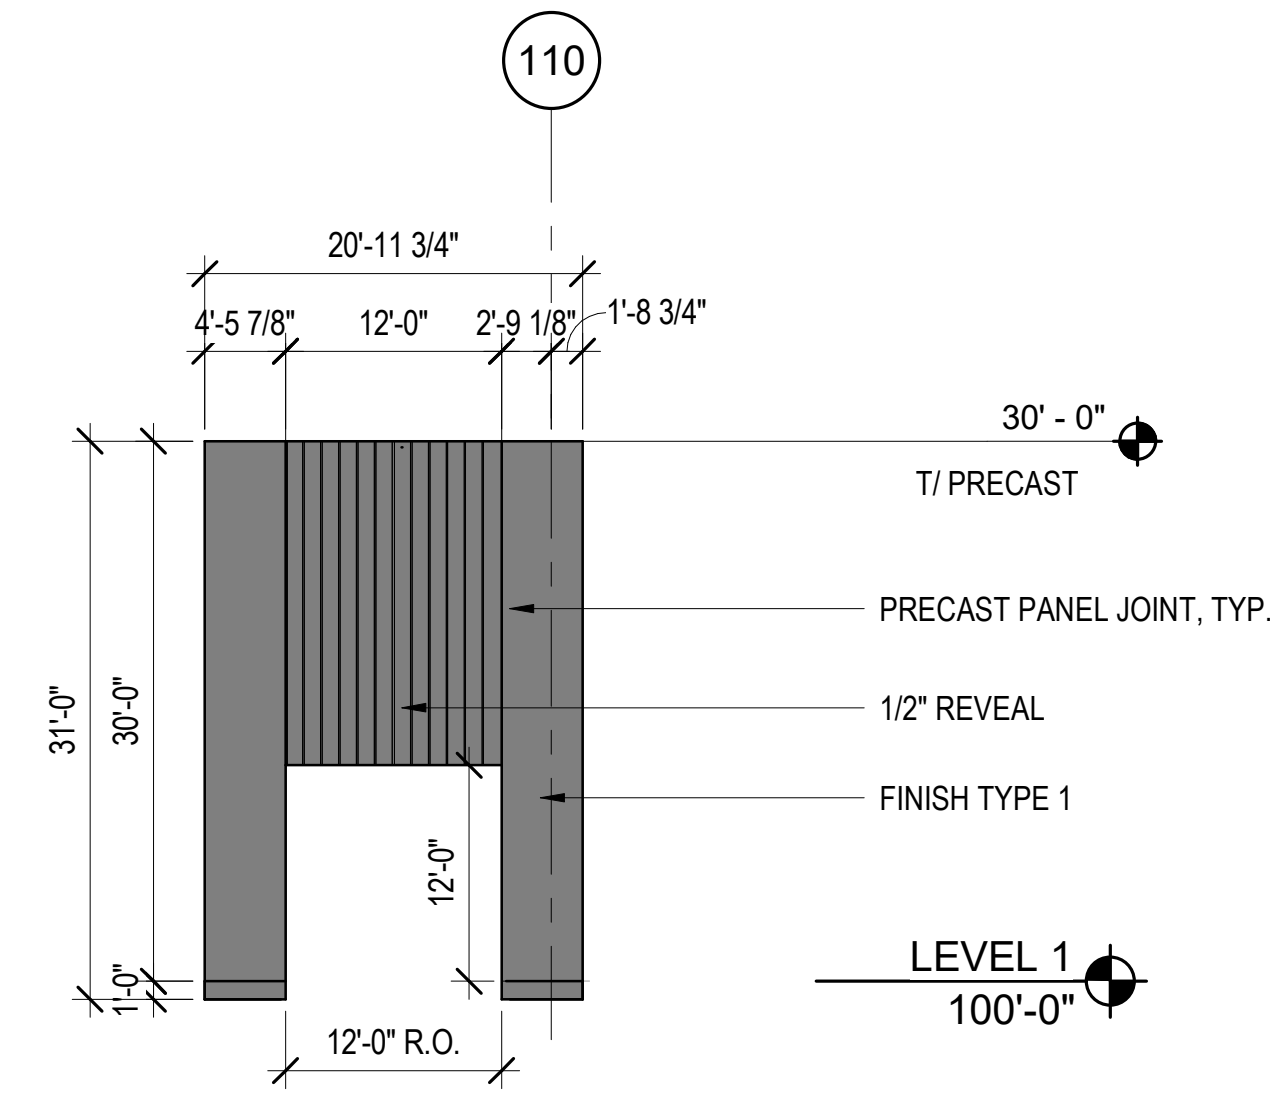


5 PRECAST ELEVATION - WEST
3/32" = 1'-0"

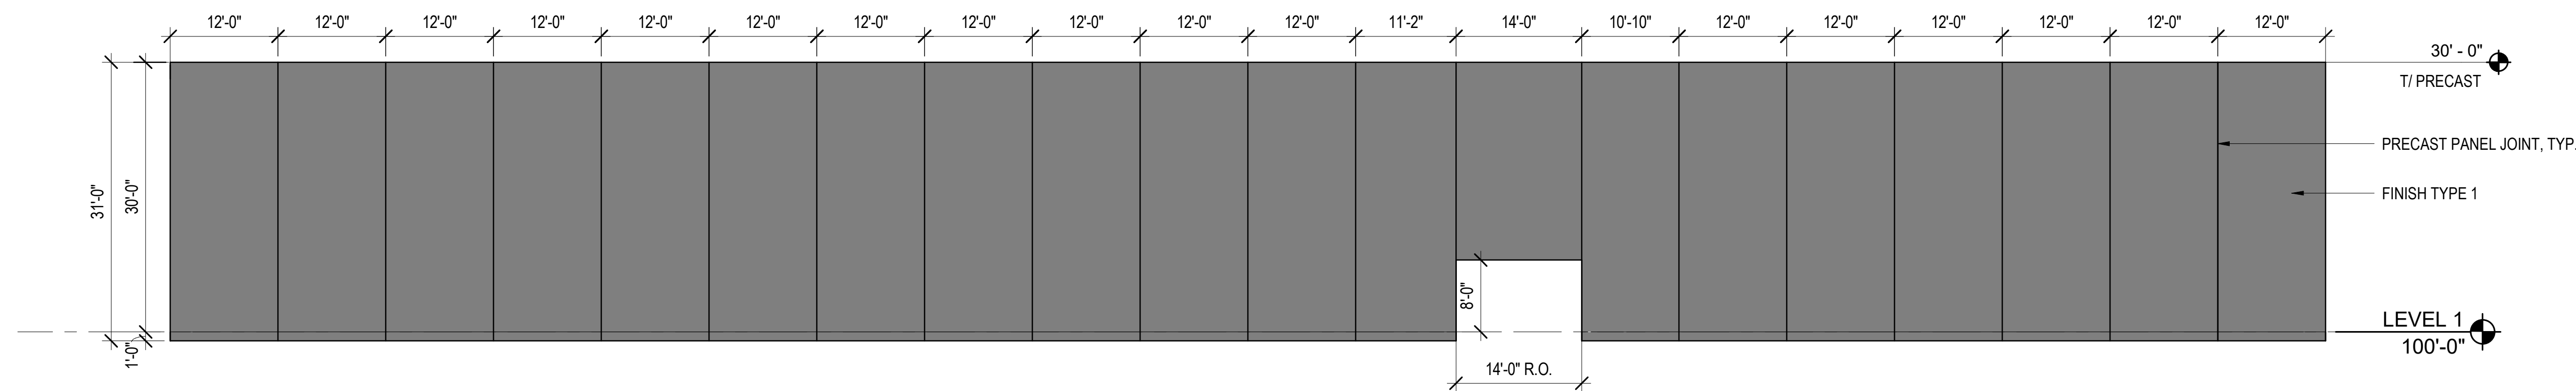

4 PRECAST ELEVATION - SOUTH (1 HOUR RATED)
3/32" = 1'-0"

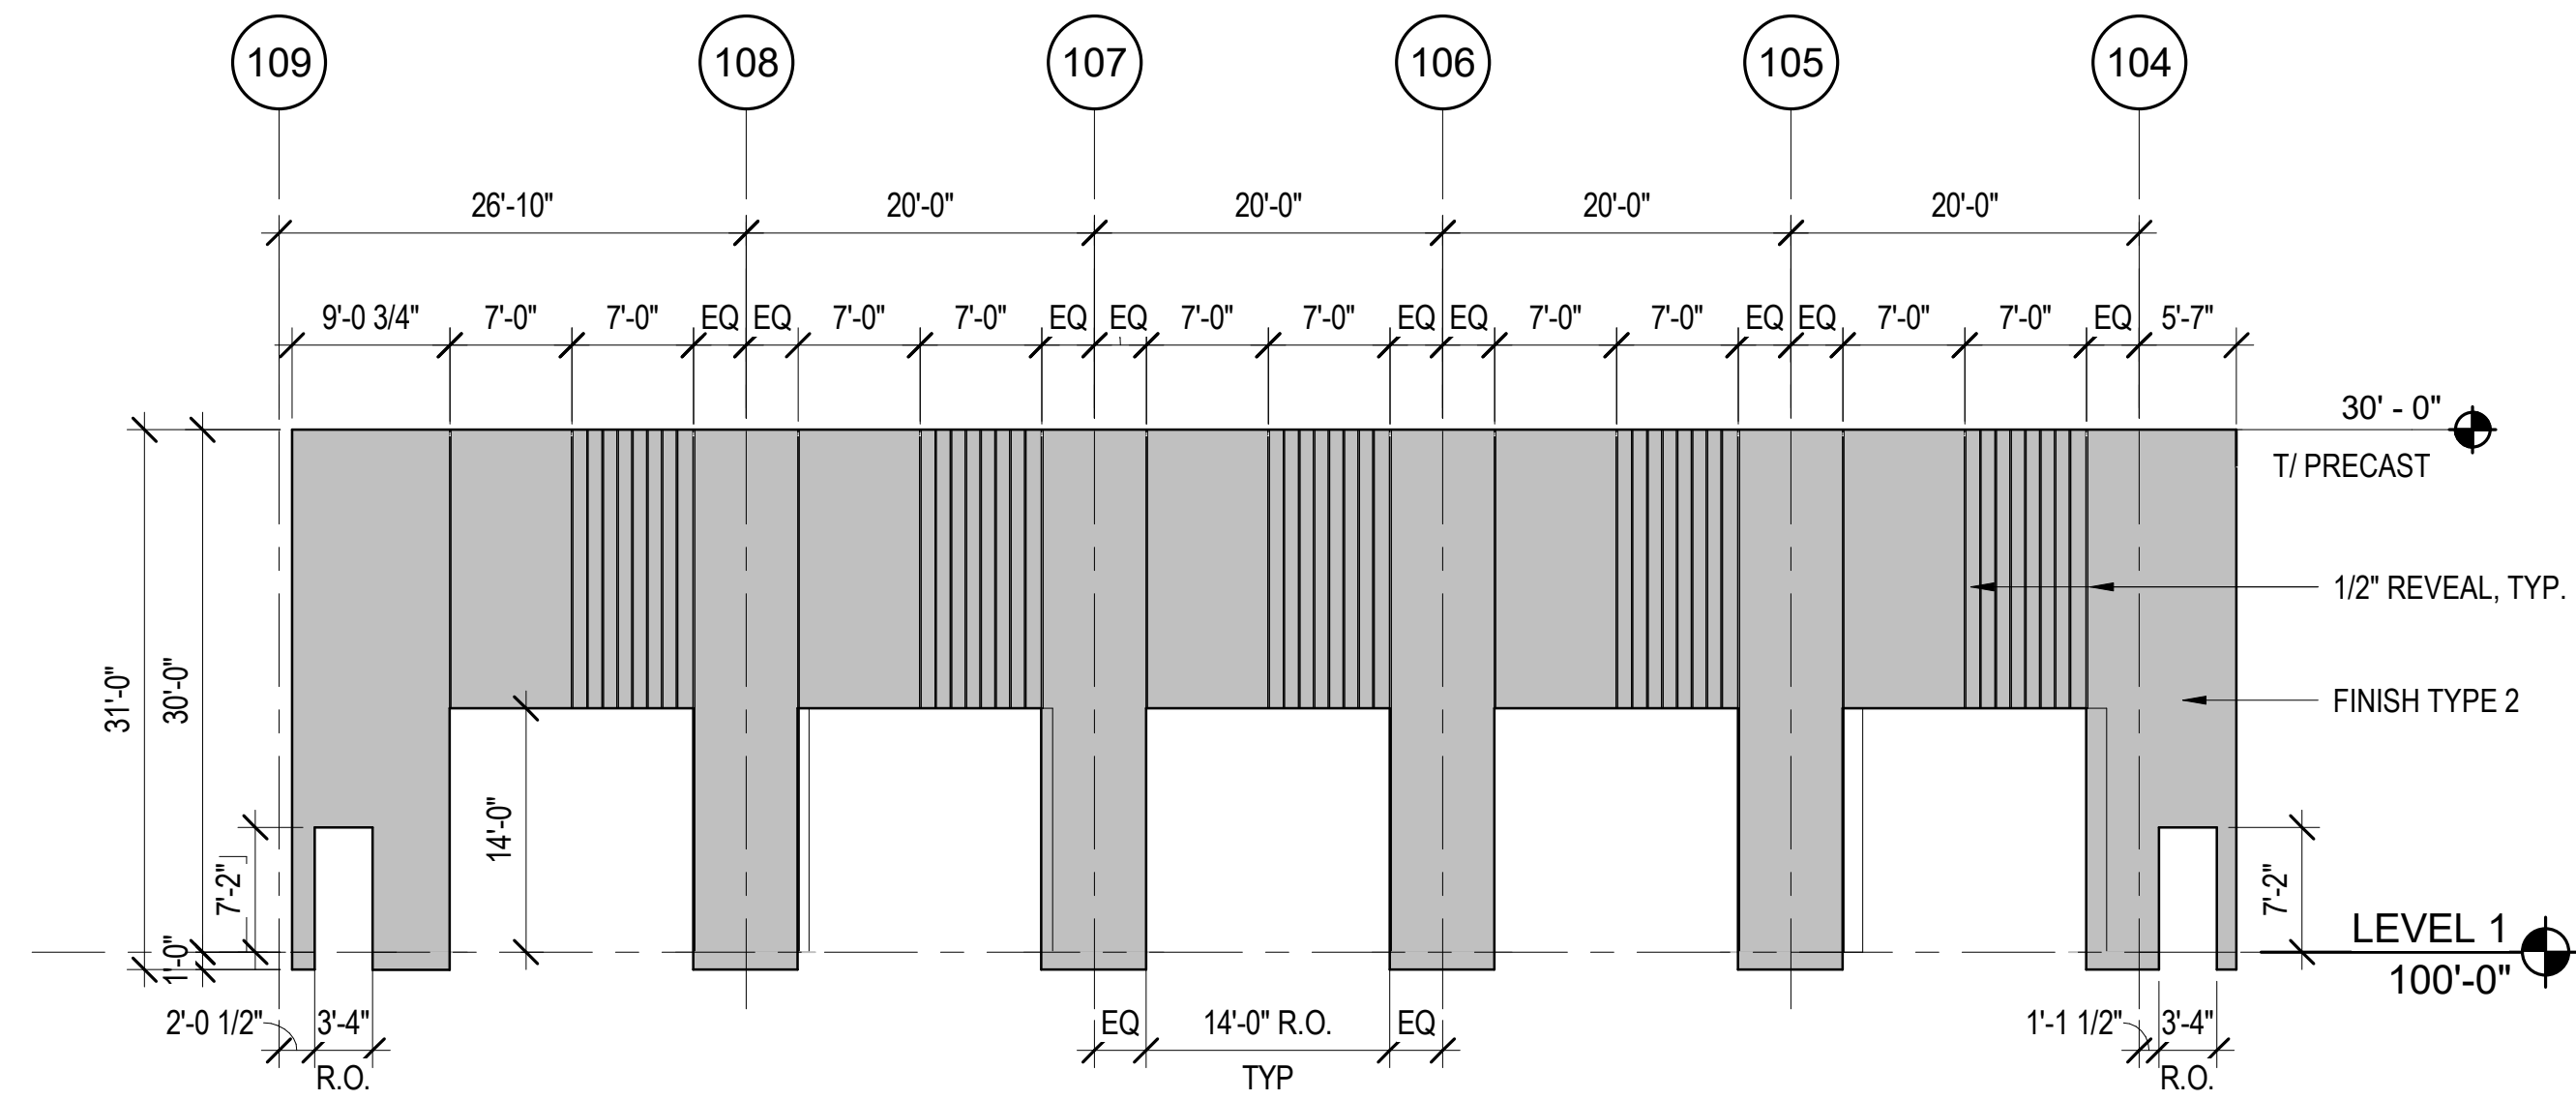

6 PRECAST ELEVATION - MAINT. EAST
3/32" = 1'-0"

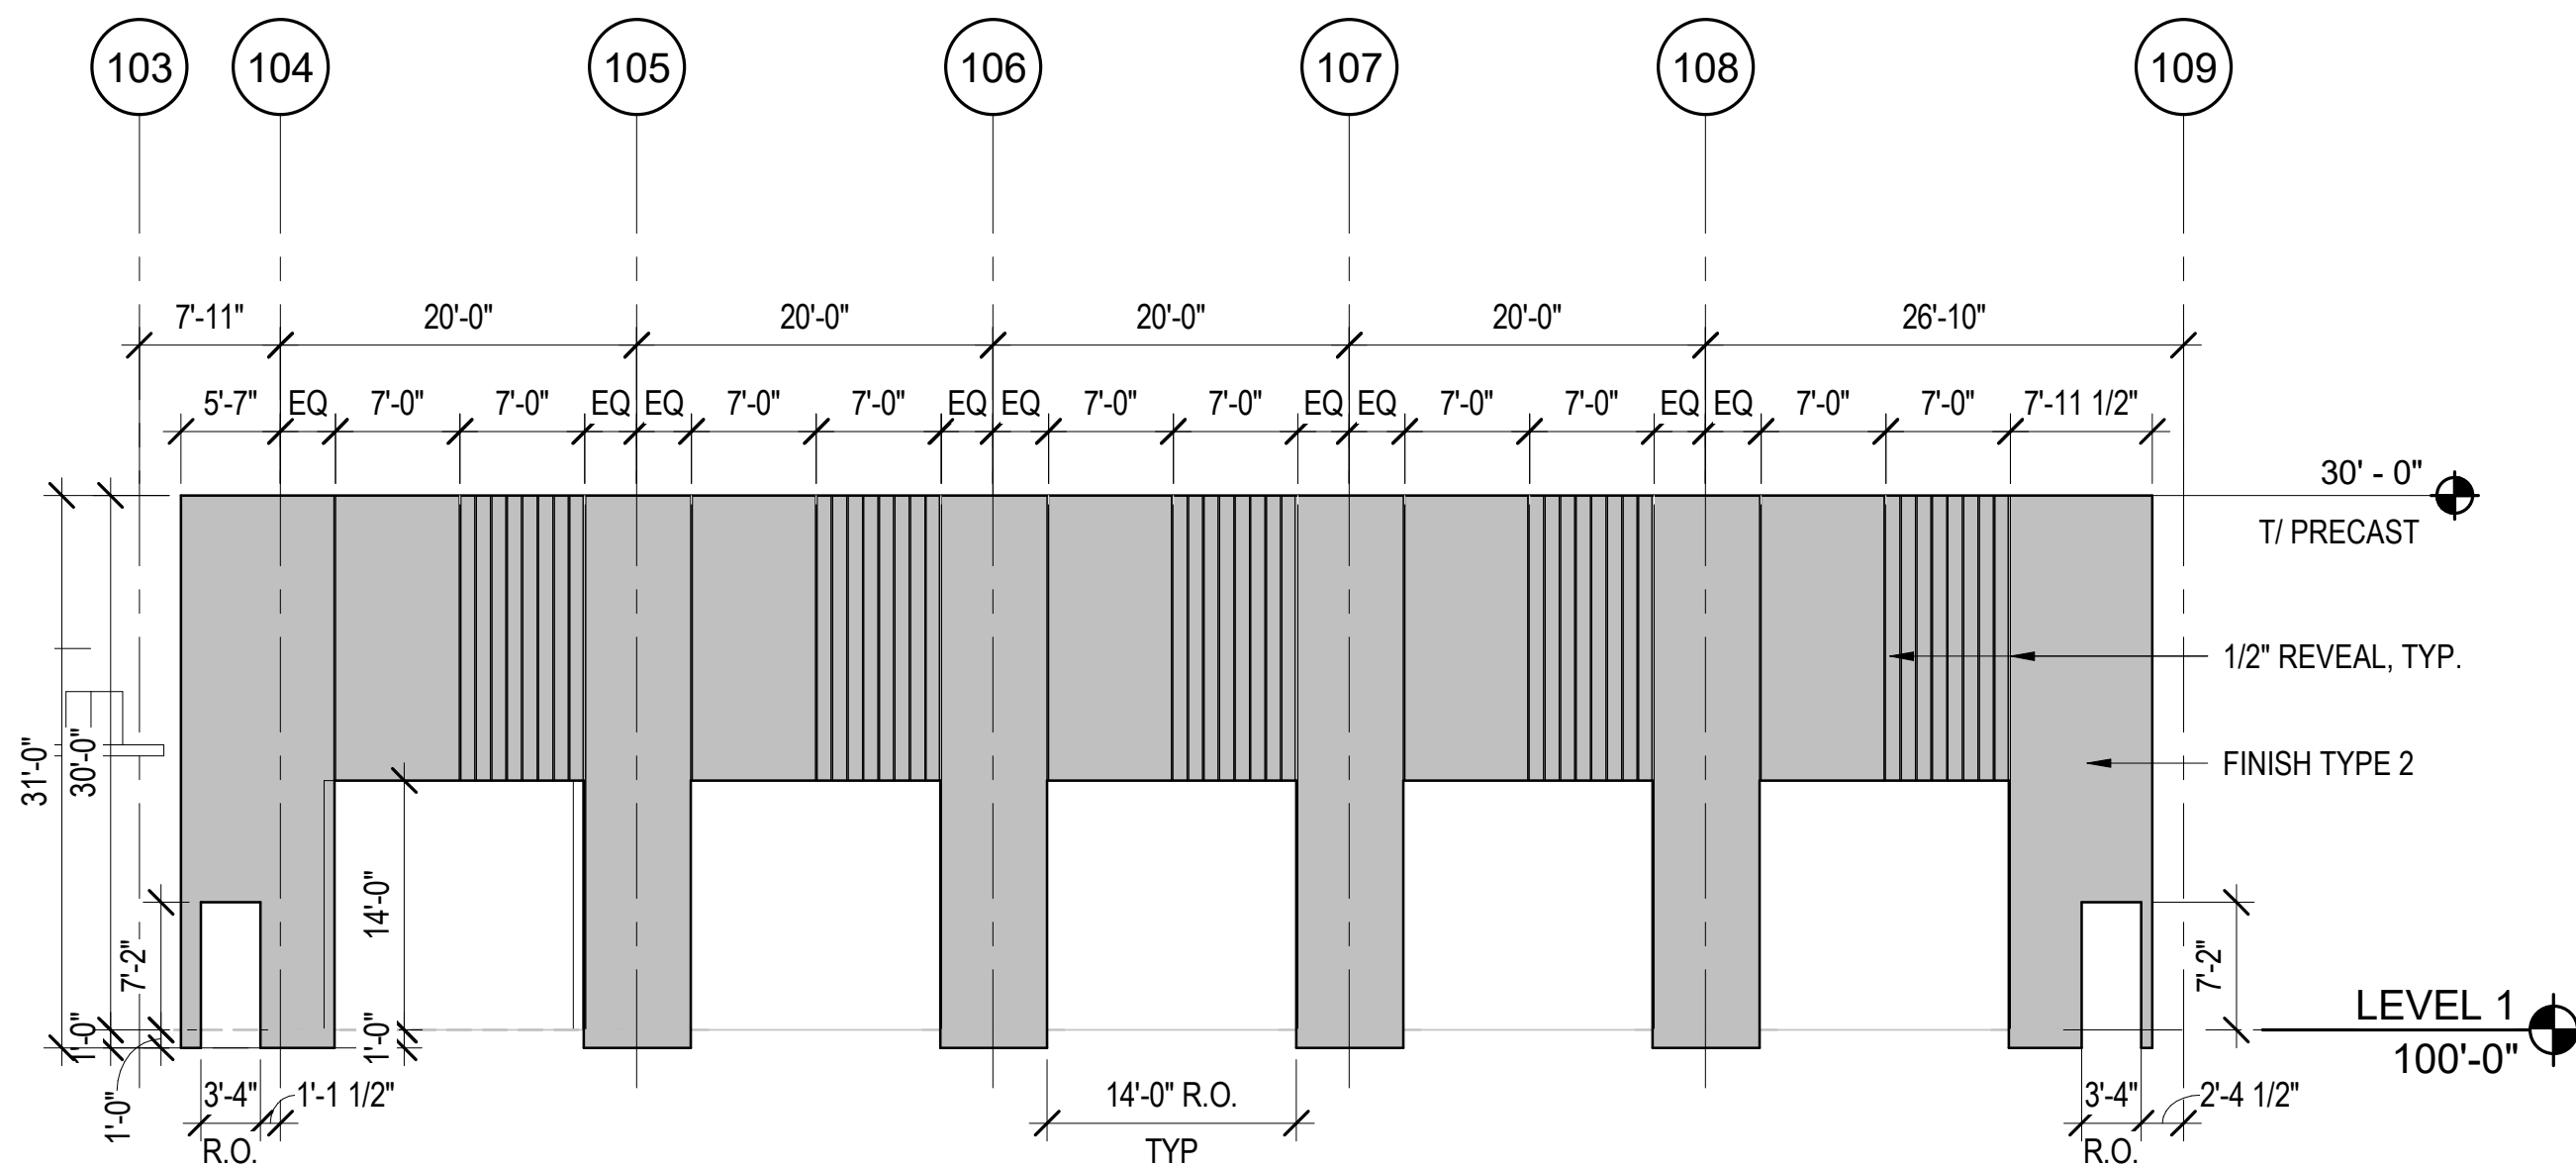

7 PRECAST ELEVATION - MAINT. WEST
3/32" = 1'-0"

PRECAST LEGEND

 **FINISH - TYPE 1**
CHARCOAL GRAY,
ACID ETCH TO
MATCH PCI # 609

 **FINISH - TYPE 2**
LIGHT GRAY/ WHITE,
ACID ETCH TO
MATCH PCI # 530

NOTE TO PRECASTER MFR:
USE MANUFACTURER'S STANDARD MIX DESIGN
SIMILAR TO PCI PLATE #609/530 WITH AVAILABLE
ALTERNATE AGGREGATE TO ATTAIN ARCHITECTURAL
INTENT.

Project
**GPMTD CITYLINK
NEW MAINTENANCE
FACILITY & RENOVATION:
PHASES B, C & D**

Prepared For
**GREATER PEORIA MASS TRANSIT
DISTRICT**



Muller & Muller, Ltd. expressly reserves its common
law copyright and other property rights in these
plans. These plans are not to be reproduced,
changed or copied in any form or manner
whatsoever, nor are they to be assigned to any third
party, without first obtaining the expressed written
consent of Muller & Muller, Ltd.

ClarkDietz

**INFRASTRUCTURE
ENGINEERING** | INCORPORATED

Lindsay & Associates, Inc.
Structural Engineers
2, Collins Boulevard, Suite 205, Aurora, Illinois 60014-4027
Phone: (815) 241-6000

Issue
PHASE B - BID PKG 1

Issue Date: 08/24/2021

Professional Seals

No.	Description	Date
1	30% DESIGN REVIEW	02/12/2021
2	70% DESIGN REVIEW	05/24/2021
3	PHASE B - BID PKG 1	07/07/2021
4	PHASE B - BID PKG 1, ADD 1	08/24/2021

Designed: DesignDrawn: Author Checked: Checker
Project No: 20-1005

Sheet Title
**PRECAST
ELEVATIONS**

Sheet Number

A-203